

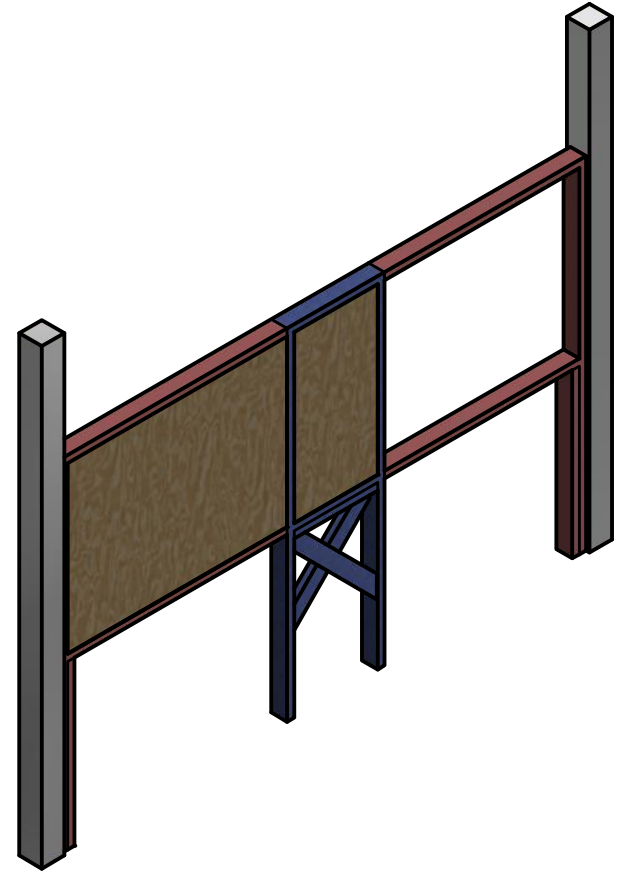


Proposal for Replacement of CLHS Tennis Bulletin Board

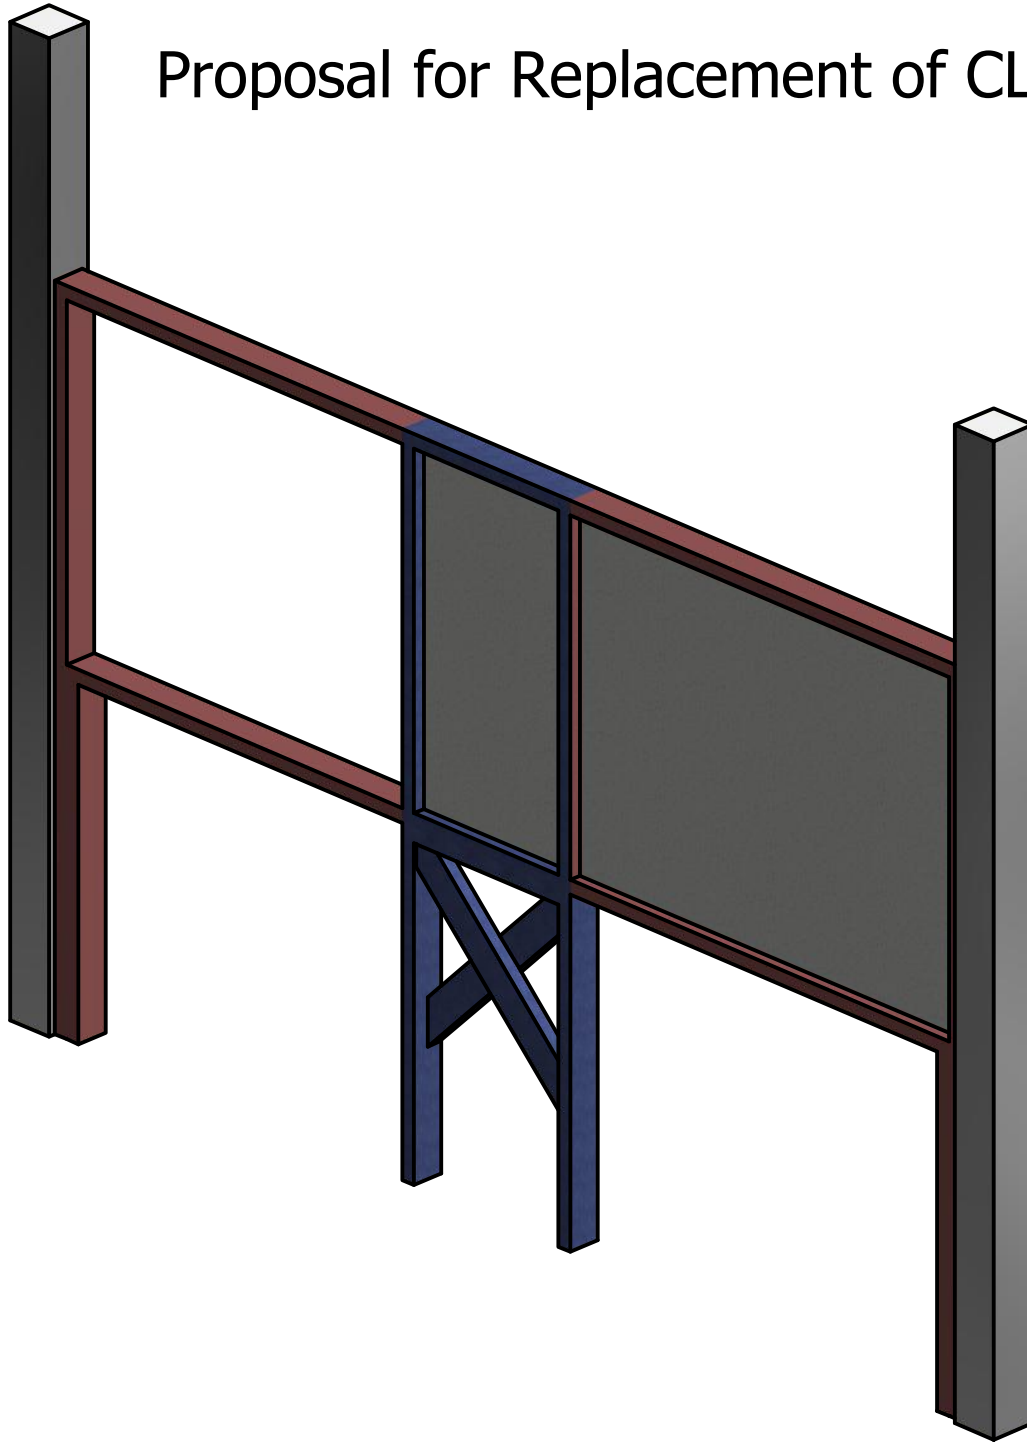

Nicholas Glaze	DESIGNER
Bulletin Board for CLHS Tennis Courts	PART
Clear Lake High School	BENEFICIARY
\$200	ESTIMATED COST


MAIN DESIGN

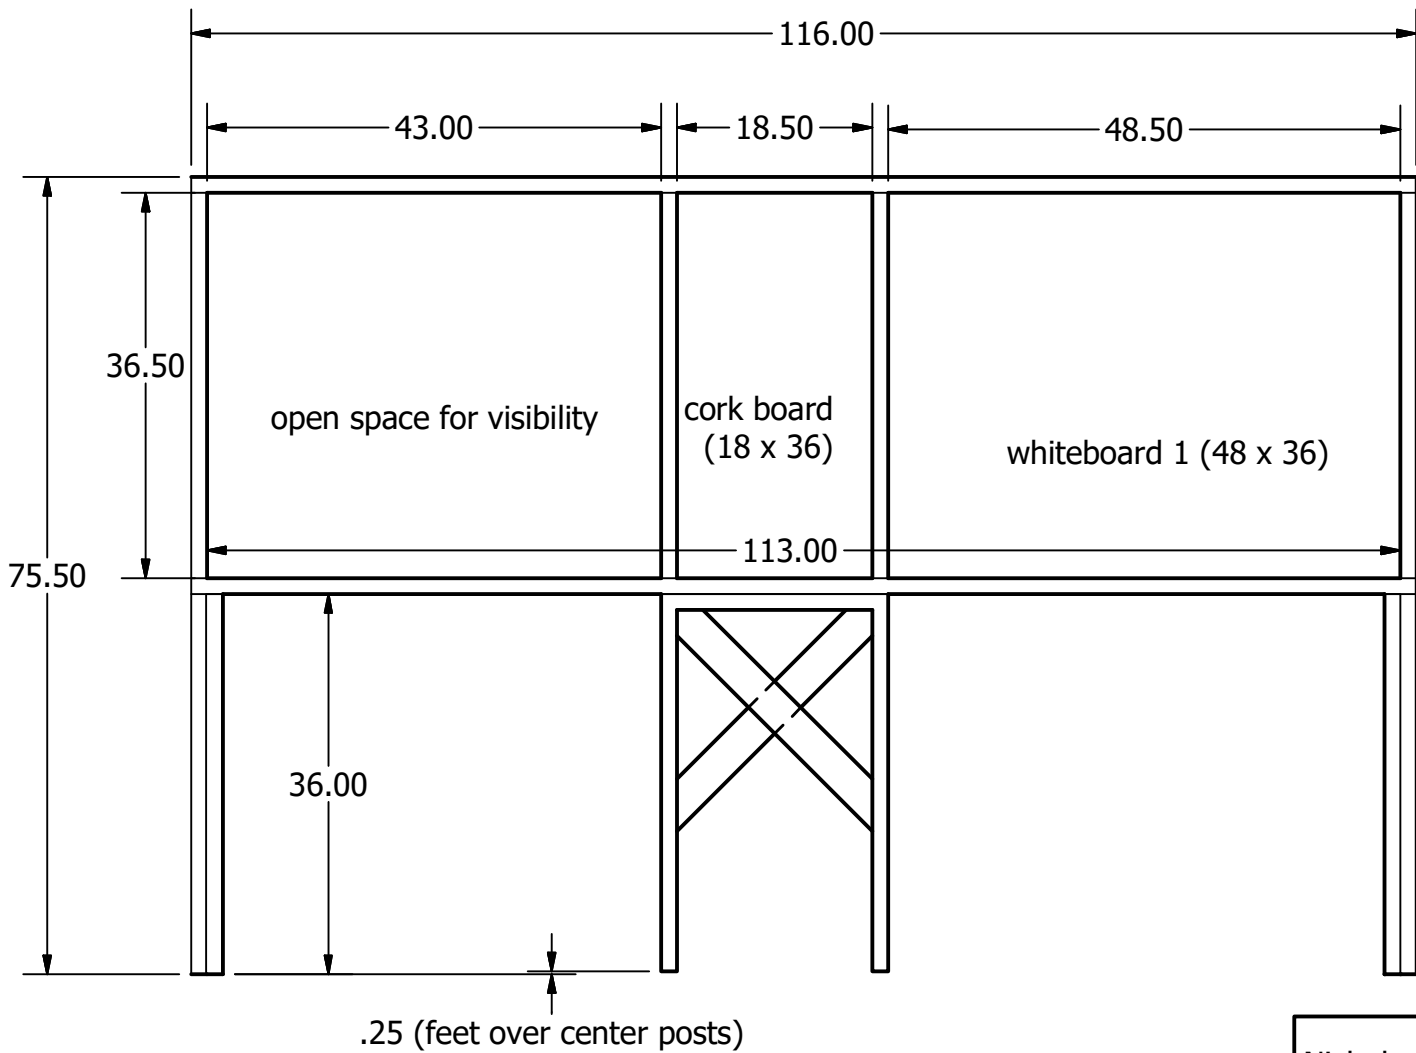



Unit: inches
-All plywood is 3.5 x 1.5

Nicholas Glaze	DESIGNER
Bulletin Board for CLHS Tennis Courts	PART
Clear Lake High School	BENEFICIARY
\$200	ESTIMATED COST


CENTER SUPPORT

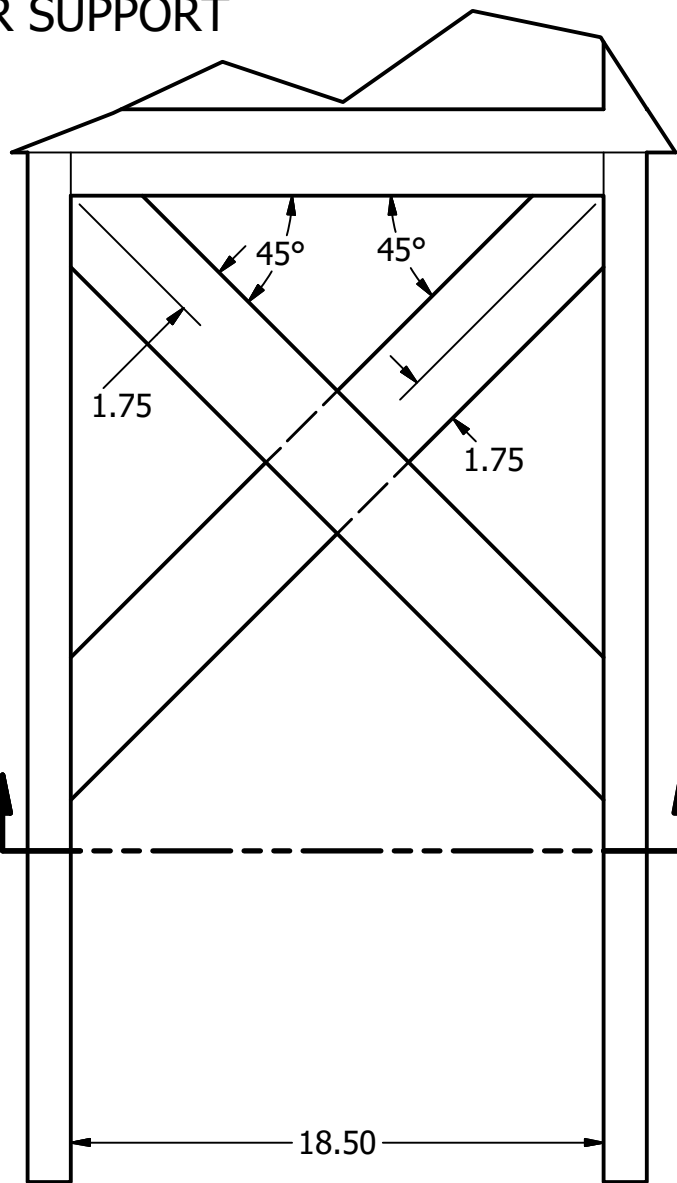

BOTTOM VIEW

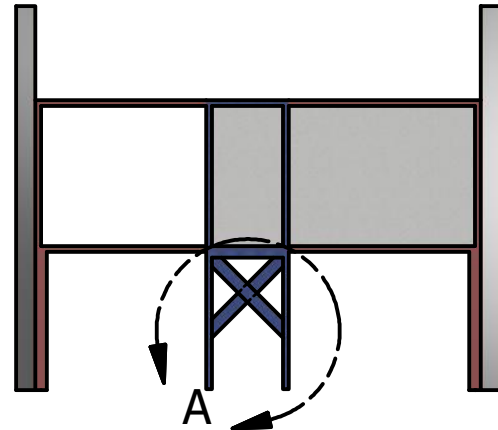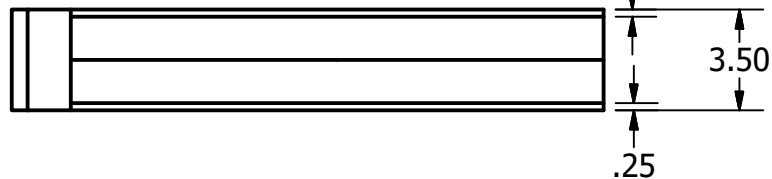


Diagonal Beam

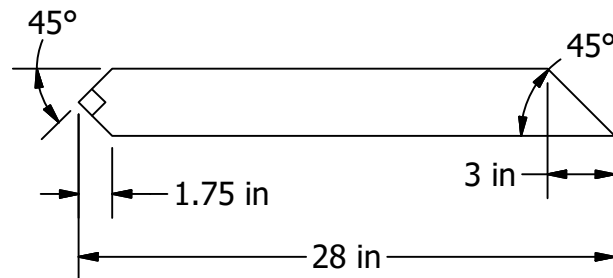

DESIGNER	
Nicholas Glaze	
PART	
Bulletin Board for CLHS Tennis Courts	
BENEFICIARY	
Clear Lake High School	
ESTIMATED COST	
\$200	

WHITEBOARD MOUNT + MATERIALS LIST

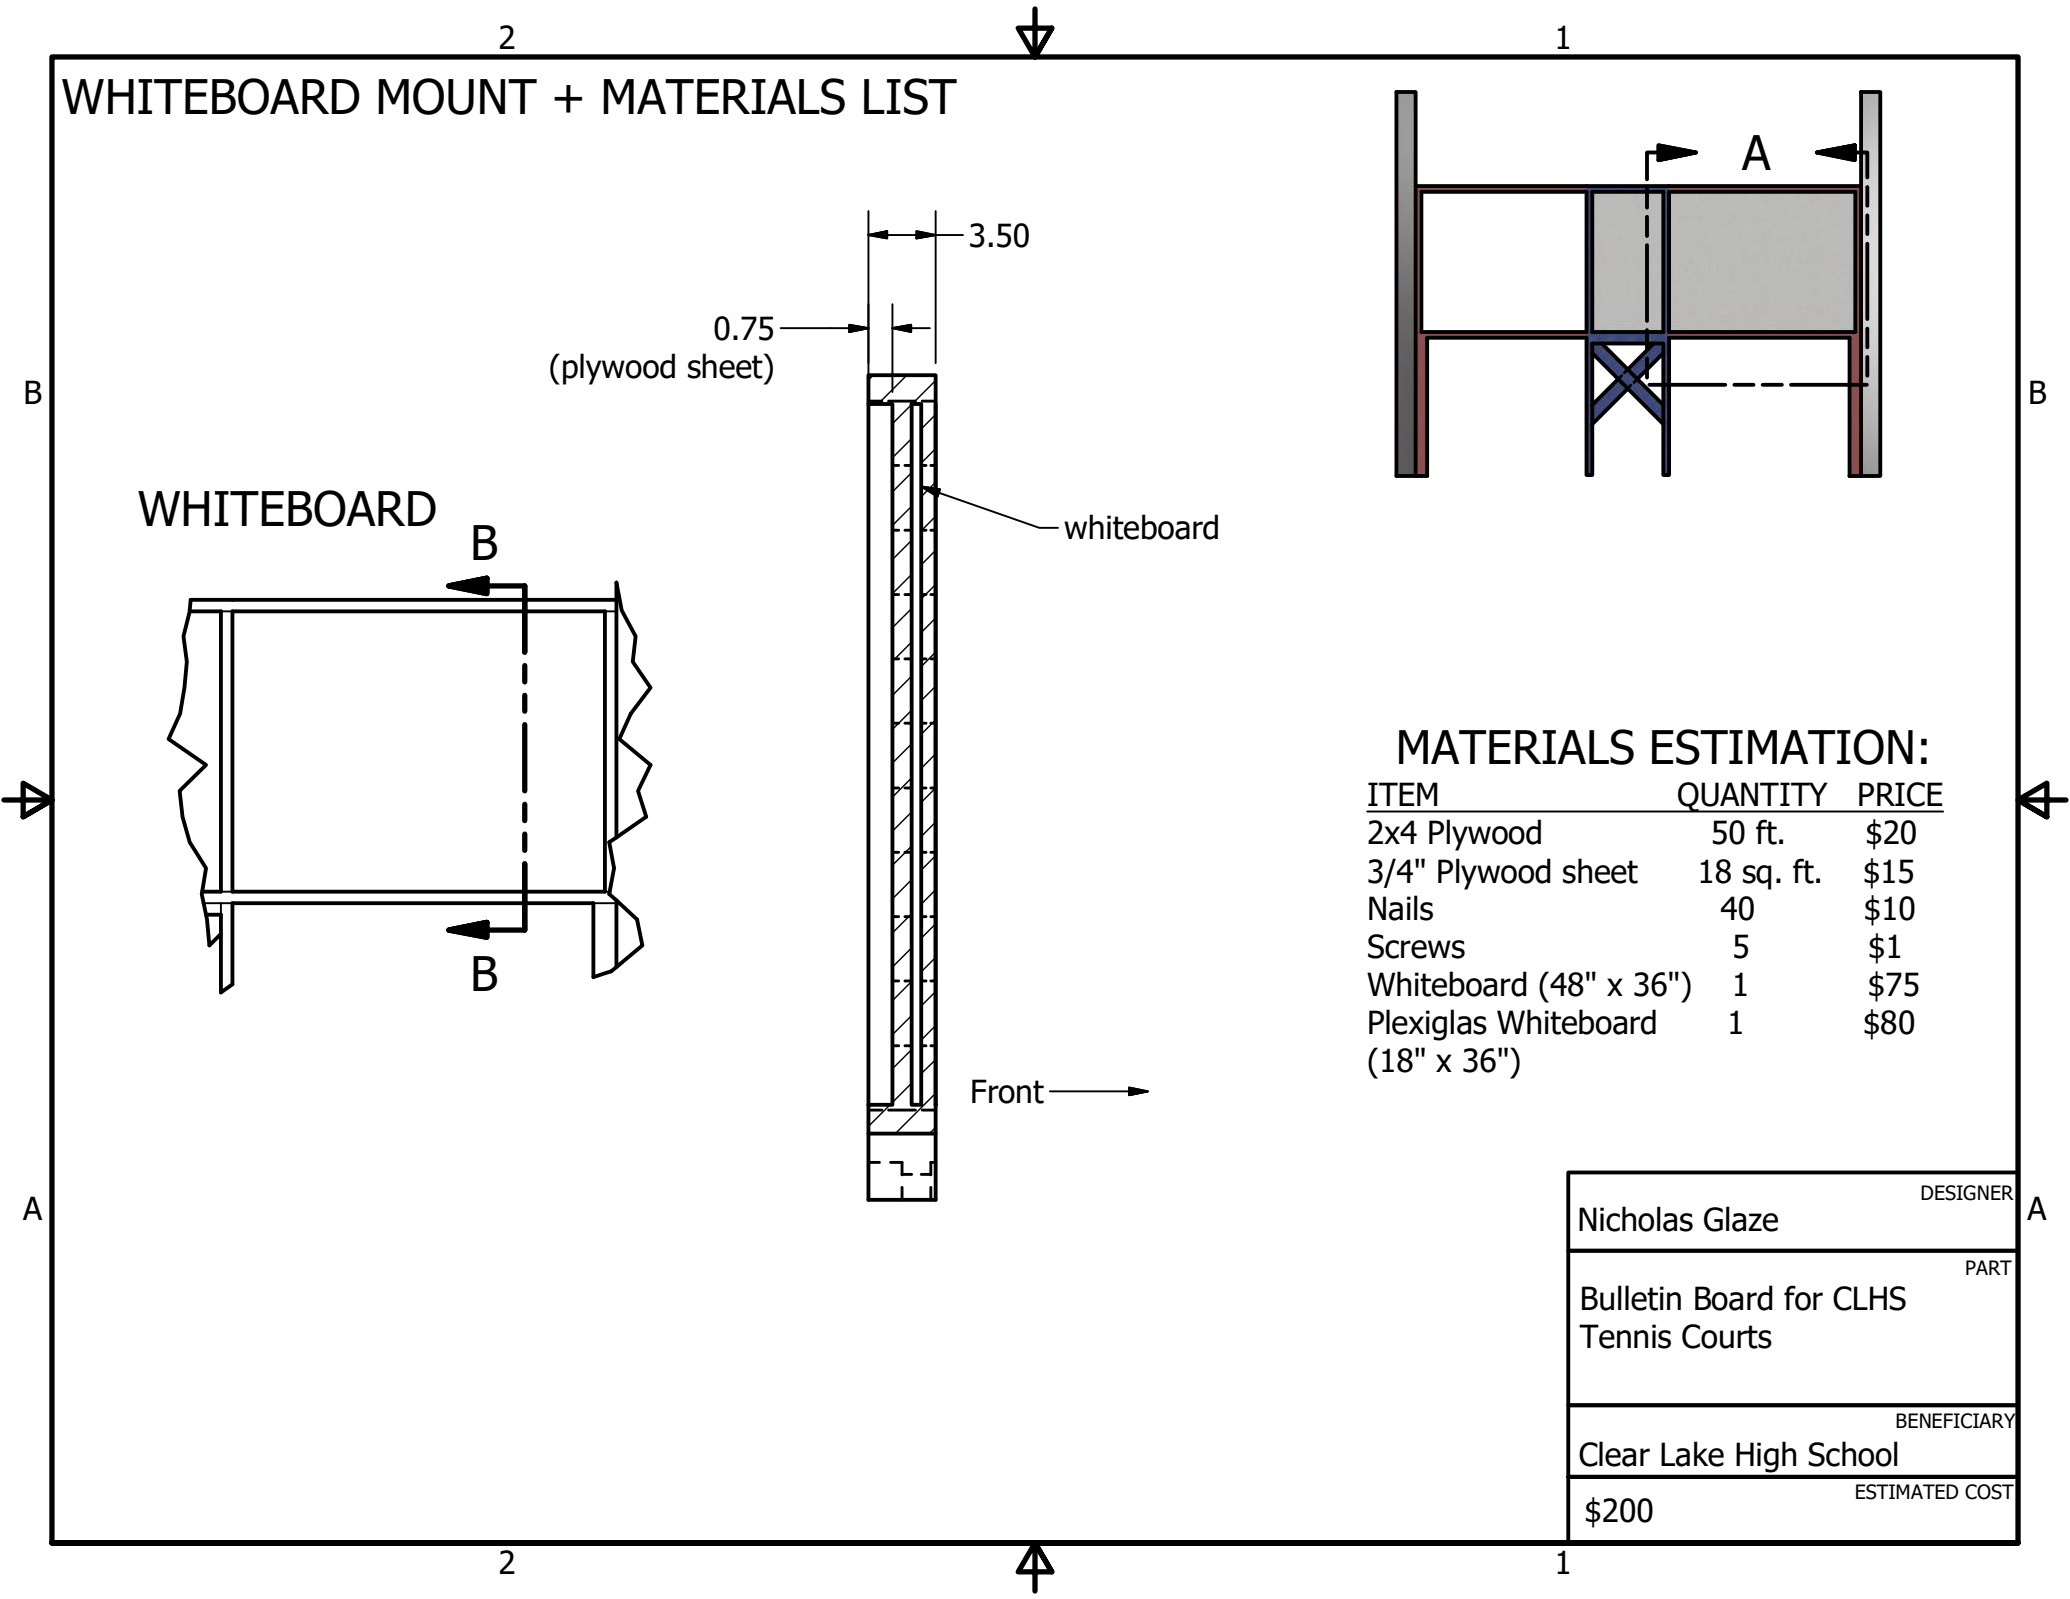

MATERIALS ESTIMATION:

ITEM	QUANTITY	PRICE
2x4 Plywood	50 ft.	\$20
3/4" Plywood sheet	18 sq. ft.	\$15
Nails	40	\$10
Screws	5	\$1
Whiteboard (48" x 36")	1	\$75
Plexiglas Whiteboard (18" x 36")	1	\$80

Nicholas Glaze	DESIGNER
Bulletin Board for CLHS Tennis Courts	PART
Clear Lake High School	BENEFICIARY
\$200	ESTIMATED COST